LOC	DIST
AD	39

REVISIONS

P	LTR	DESCRIPTION	DATE	DWN	APVD
	J	REVISED PER ECO-15-008006	17NOV2015	NK	MM

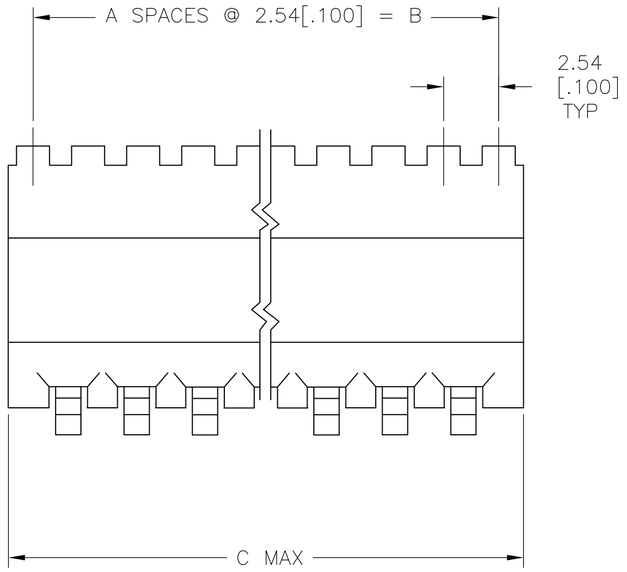

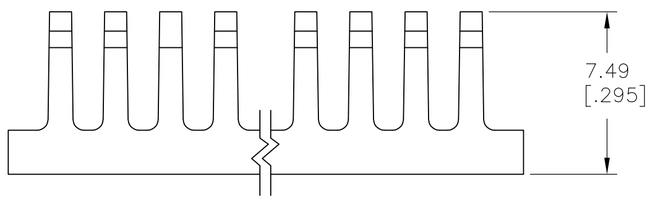

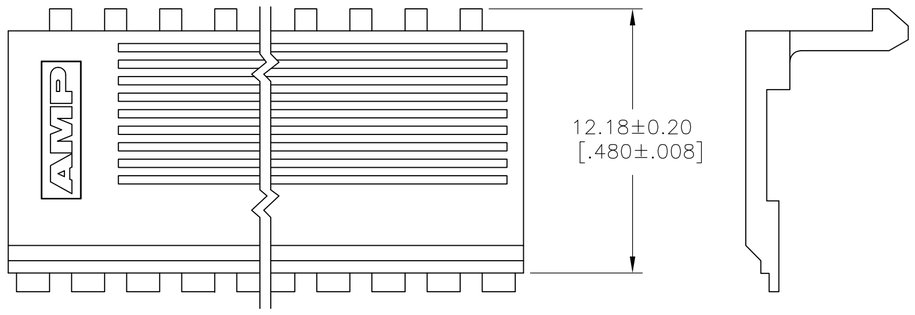

1 THIS COVER WILL MATE WITH COVER HALVES 102540, 102541, OR 102537

2 MATERIAL: FLAME RETARDANT THERMOPLASTIC, COLOR-BLACK

	C	B	A	NO OF POSN	PART NUMBER
OBSOLETE	91.44[3.600]	88.90[3.500]	35	72	~~3-102536-4~~
OBSOLETE	88.90[3.500]	86.36[3.400]	34	70	~~3-102536-3~~
OBSOLETE	86.36[3.400]	83.82[3.300]	33	68	~~3-102536-2~~
OBSOLETE	83.82[3.300]	81.28[3.200]	32	66	~~3-102536-1~~
	81.28[3.200]	78.74[3.100]	31	64	3-102536-0
OBSOLETE	78.74[3.100]	76.20[3.000]	30	62	~~2-102536-9~~
	76.20[3.000]	73.66[2.900]	29	60	2-102536-8
OBSOLETE	73.66[2.900]	71.12[2.800]	28	58	~~2-102536-7~~
OBSOLETE	71.12[2.800]	68.58[2.700]	27	56	~~2-102536-6~~
OBSOLETE	68.58[2.700]	66.04[2.600]	26	54	~~2-102536-5~~
OBSOLETE	66.04[2.600]	63.50[2.500]	25	52	~~2-102536-4~~
	63.50[2.500]	60.96[2.400]	24	50	2-102536-3
OBSOLETE	60.96[2.400]	58.42[2.300]	23	48	~~2-102536-2~~
OBSOLETE	58.42[2.300]	55.88[2.200]	22	46	~~2-102536-1~~
OBSOLETE	55.88[2.200]	53.34[2.100]	21	44	~~2-102536-0~~
OBSOLETE	53.34[2.100]	50.80[2.000]	20	42	~~1-102536-9~~
	50.80[2.000]	48.26[1.900]	19	40	1-102536-8
OBSOLETE	48.26[1.900]	45.72[1.800]	18	38	~~1-102536-7~~
OBSOLETE	45.72[1.800]	43.18[1.700]	17	36	~~1-102536-6~~
	43.18[1.700]	40.64[1.600]	16	34	1-102536-5
	40.64[1.600]	38.10[1.500]	15	32	1-102536-4
	38.10[1.500]	35.56[1.400]	14	30	1-102536-3
	35.56[1.400]	33.02[1.300]	13	28	1-102536-2
	33.02[1.300]	30.48[1.200]	12	26	1-102536-1
	30.48[1.200]	27.94[1.100]	11	24	1-102536-0
	27.94[1.100]	25.40[1.000]	10	22	102536-9
	25.40[1.000]	22.86[.900]	9	20	102536-8
	22.86[.900]	20.32[.800]	8	18	102536-7
	20.32[.800]	17.78[.700]	7	16	102536-6
	17.78[.700]	15.24[.600]	6	14	102536-5
	15.24[.600]	12.70[.500]	5	12	102536-4
	12.70[.500]	10.16[.400]	4	10	102536-3
	10.16[.400]	7.62[.300]	3	8	102536-2
	7.62[.300]	5.08[.200]	2	6	102536-1

102536

THIS DRAWING IS A CONTROLLED DOCUMENT.

DIMENSIONS: mm [INCHES]

TOLERANCES UNLESS OTHERWISE SPECIFIED:
0 PLC ± -
1 PLC ± -
2 PLC ± -
3 PLC ± 0.13[.005]
4 PLC ± -
ANGLES ± -

MATERIAL 2

FINISH -

DWN RAGHAVENDRA 06MAR09
CHK JEFFREY GESFORD 06MAR09
APVD JEFFREY GESFORD 06MAR09
PRODUCT SPEC -
APPLICATION SPEC -
WEIGHT -

TE Connectivity

NAME
COVER-HALF, LOW PROFILE, MT, AMPMODU, .100 C/L

SIZE	CAGE CODE	DRAWING NO	RESTRICTED TO
A2	00779	C-102536	-

CUSTOMER DRAWING | SCALE 5:1 | SHEET 1 OF 1 | REV J

Mouser Electronics

Authorized Distributor

Click to View Pricing, Inventory, Delivery & Lifecycle Information:

TE Connectivity:

102536-8