THIS DRAWING IS UNPUBLISHED. RELEASED FOR PUBLICATION -,- .
© COPYRIGHT - By - ALL RIGHTS RESERVED.

LOC	DIST
FT	0

REVISIONS

P	LTR	DESCRIPTION	DATE	DWN	APVD
	B1	OBSOLETING PART NUMBERS 15 POSITION AND ABOVE	09APR2015	CR	PS

MATERIAL:
HOUSING: THERMOPLASTIC PA, UL94V-0, BLACK.
TERMINAL: BRIGHT TIN PLATED, COPPER ALLOY.
SCREW: 6-32, STEEL, ZINC PLATED, CLEAR CHROMATE.

ELECTRICAL:
UL CLASS C: 20A, 150V.
UL CLASS D: 10A, 300V.
CSA TYPE B: 20A, 300V.
CSA TYPE C: 20A, 300V.
CSA TYPE D: 10A, 300V.
CSA TYPE E: 20A, 300V.
WIRE RANGE: 12-22 AWG.

MECHANICAL:
RECOMMENDED TORQUE RATING: 7 IN-LBS.
RUNNING TORQUE: 0.5-3.5 IN-LBS UNLESS OTHERWISE STATED.

△1 OBSOLETE PARTS.

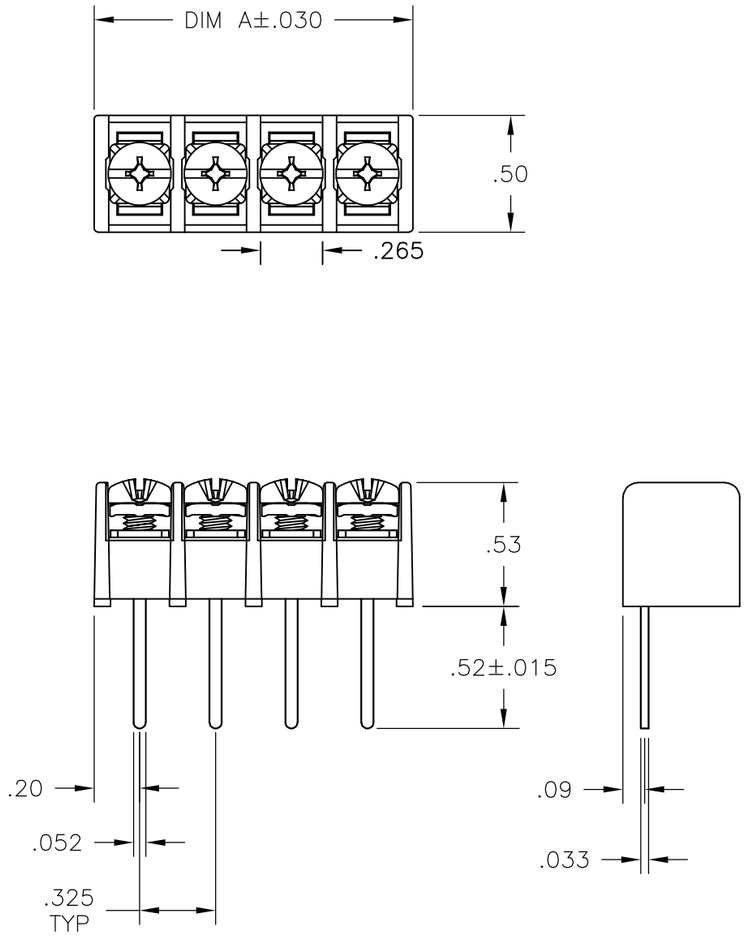

	DIM A	NO. OF POS.	CATALOG NUMBER	TE PART NO.
△1	9.815	30	4DB-W108-30	~~3-1546444-0~~
△1	9.490	29	4DB-W108-29	~~2-1546444-9~~
△1	9.165	28	4DB-W108-28	~~2-1546444-8~~
△1	8.840	27	4DB-W108-27	~~2-1546444-7~~
△1	8.515	26	4DB-W108-26	~~2-1546444-6~~
△1	8.190	25	4DB-W108-25	~~2-1546444-5~~
△1	7.865	24	4DB-W108-24	~~2-1546444-4~~
△1	7.540	23	4DB-W108-23	~~2-1546444-3~~
△1	7.215	22	4DB-W108-22	~~2-1546444-2~~
△1	6.890	21	4DB-W108-21	~~2-1546444-1~~
△1	6.565	20	4DB-W108-20	~~8-1437667-9~~
△1	6.240	19	4DB-W108-19	~~1-1546444-9~~
△1	5.915	18	4DB-W108-18	~~8-1437667-8~~
△1	5.590	17	4DB-W108-17	~~1-1546444-7~~
△1	5.265	16	4DB-W108-16	~~1-1546444-6~~
△1	4.940	15	4DB-W108-15	~~1-1546444-5~~
	4.615	14	4DB-W108-14	1-1546444-4
	4.290	13	4DB-W108-13	1-1546444-3
	3.965	12	4DB-W108-12	8-1437667-7
	3.640	11	4DB-W108-11	1-1546444-1
	3.315	10	4DB-W108-10	1-1546444-0
	2.990	9	4DB-W108-09	1546444-9
	2.665	8	4DB-W108-08	1546444-8
	2.340	7	4DB-W108-07	796658-1
	2.015	6	4DB-W108-06	8-1437667-6
	1.690	5	4DB-W108-05	1546444-5
	1.365	4	4DB-W108-04	1546444-4
	1.040	3	4DB-W108-03	796988-1
	.715	2	4DB-W108-02	1546444-2

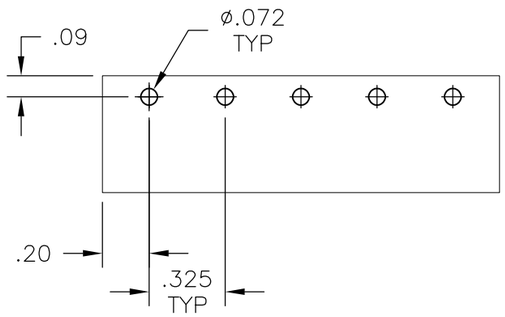

RECOMMENDED PCB LAYOUT

THIS DRAWING IS A CONTROLLED DOCUMENT.

DIMENSIONS: INCHES

TOLERANCES UNLESS OTHERWISE SPECIFIED:
0 PLC ± -
1 PLC ± -
2 PLC ± .01
3 PLC ± .005
4 PLC ± -
ANGLES ± 2°

MATERIAL -
FINISH -

DWN S SCHLEGEL 5/17/04
CHK S YODER 5/07/04
APVD S YODER 5/17/04
PRODUCT SPEC —
APPLICATION SPEC —
WEIGHT —

TE Connectivity

NAME
4DB SERIES
W108 STYLE
—

SIZE	CAGE CODE	DRAWING NO	RESTRICTED TO
A3	00779	C-8-1437667-6	—

CUSTOMER DRAWING | SCALE NTS | SHEET 1 OF 1 | REV B1

Mouser Electronics

Authorized Distributor

Click to View Pricing, Inventory, Delivery & Lifecycle Information:

TE Connectivity:

1-1546444-0