~~THIS DRAWING IS UNPUBLISHED.~~ RELEASED FOR PUBLICATION 1998
© COPYRIGHT 1998 - ALL RIGHTS RESERVED.

LOC	DIST
AP	-

REVISIONS

P	LTR	DESCRIPTION	DATE	DWN	APVD
	V10	REV. BY ECO 17-010816	26JUL2017	HC	WLS

SECTION A-A
SCALE 4:1

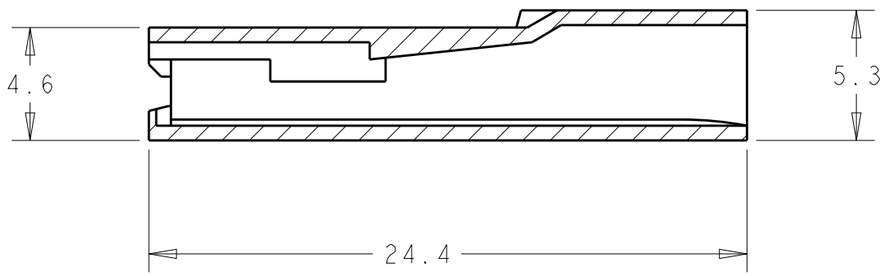

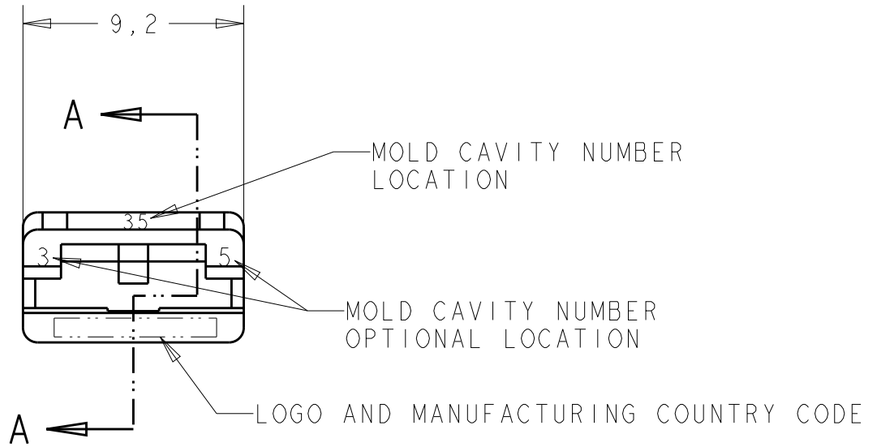

1 -PA 6.6 ACCORDING TO SPEC. IEC 60335-1 GWT 750°C WITHOUT FLAME.

2 -PA 6.6 94 V-2 THERMO STABILIZED.

3 -PACKAGING QUANTITY: 15000 PIECES IN A BOX.

4 -PAKAGING: 25 PLASTIC BAGS WITH 300 PIECES EACH IN A BOX.
TOTAL 7500 PIECES/BOX

5 -SUPERSEDED BY 2-2133346-0.

	COR/COLOR	MATERIAL	PART NUMBER
	NEGRO/BLACK	POLYAMIDE 6/6 V-2	8-735075-2 (4)
OBSOLETE (5)	~~NEGRO/BLACK~~	POLYAMIDE 6/6 V-2 (2)	~~8-735075-1~~ (5)
	NATURAL/CLEAR	POLYAMIDE 6/6 V-0 (1)	8-735075-0
	NATURAL/CLEAR	POLYAMIDE 6/6 V-0	6-735075-0
	NATURAL/CLEAR	POLYAMIDE 6/6 V-0	2-735075-6 (3)
	NEGRO/BLACK	PA 6.6 V-2	1-735075-5
	AMARELO/YELLOW		1-735075-4
	AZUL/BLUE		1-735075-3
	VERMELHO/RED		1-735075-1
	NATURAL/CLEAR		1-735075-0
	NEGRO/BLACK	POLIPROPILENO/POLYPROPYLENE	735075-5
OBSOLETE	~~VERDE/GREEN~~		~~735075-2~~ (3)
OBSOLETE	~~VERMELHO/RED~~		~~735075-1~~ (3)
	NATURAL/CLEAR		735075-0

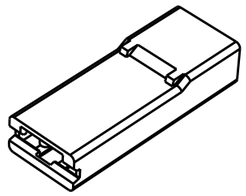

THIS DRAWING IS A CONTROLLED DOCUMENT.

DIMENSIONS: mm

TOLERANCES UNLESS OTHERWISE SPECIFIED:
0 PLC ±-
1 PLC ±-
2 PLC ±GENERAL
3 PLC ±TOLERANCES
4 PLC ± ±0.3
ANGLES ±1°

MATERIAL SEE TABLE
FINISH SEE TABLE

DWN H.CANTERI 06DEC2012
CHK W.L.STEFANI 07DEC2012
APVD - -
PRODUCT SPEC 108-22033
APPLICATION SPEC -
WEIGHT -

TE Connectivity

NAME POST INSULATION FASTON 6,35 mm. HSG. -

SIZE	CAGE CODE	DRAWING NO	RESTRICTED TO
A3	00779	C-735075	-

Customer Drawing | SCALE - | SHEET 1 OF 1 | REV V10

Mouser Electronics

Authorized Distributor

Click to View Pricing, Inventory, Delivery & Lifecycle Information:

TE Connectivity:

2-735075-6